PROPOSED RESIDENCE FOR:

CLIENT NAME HERE

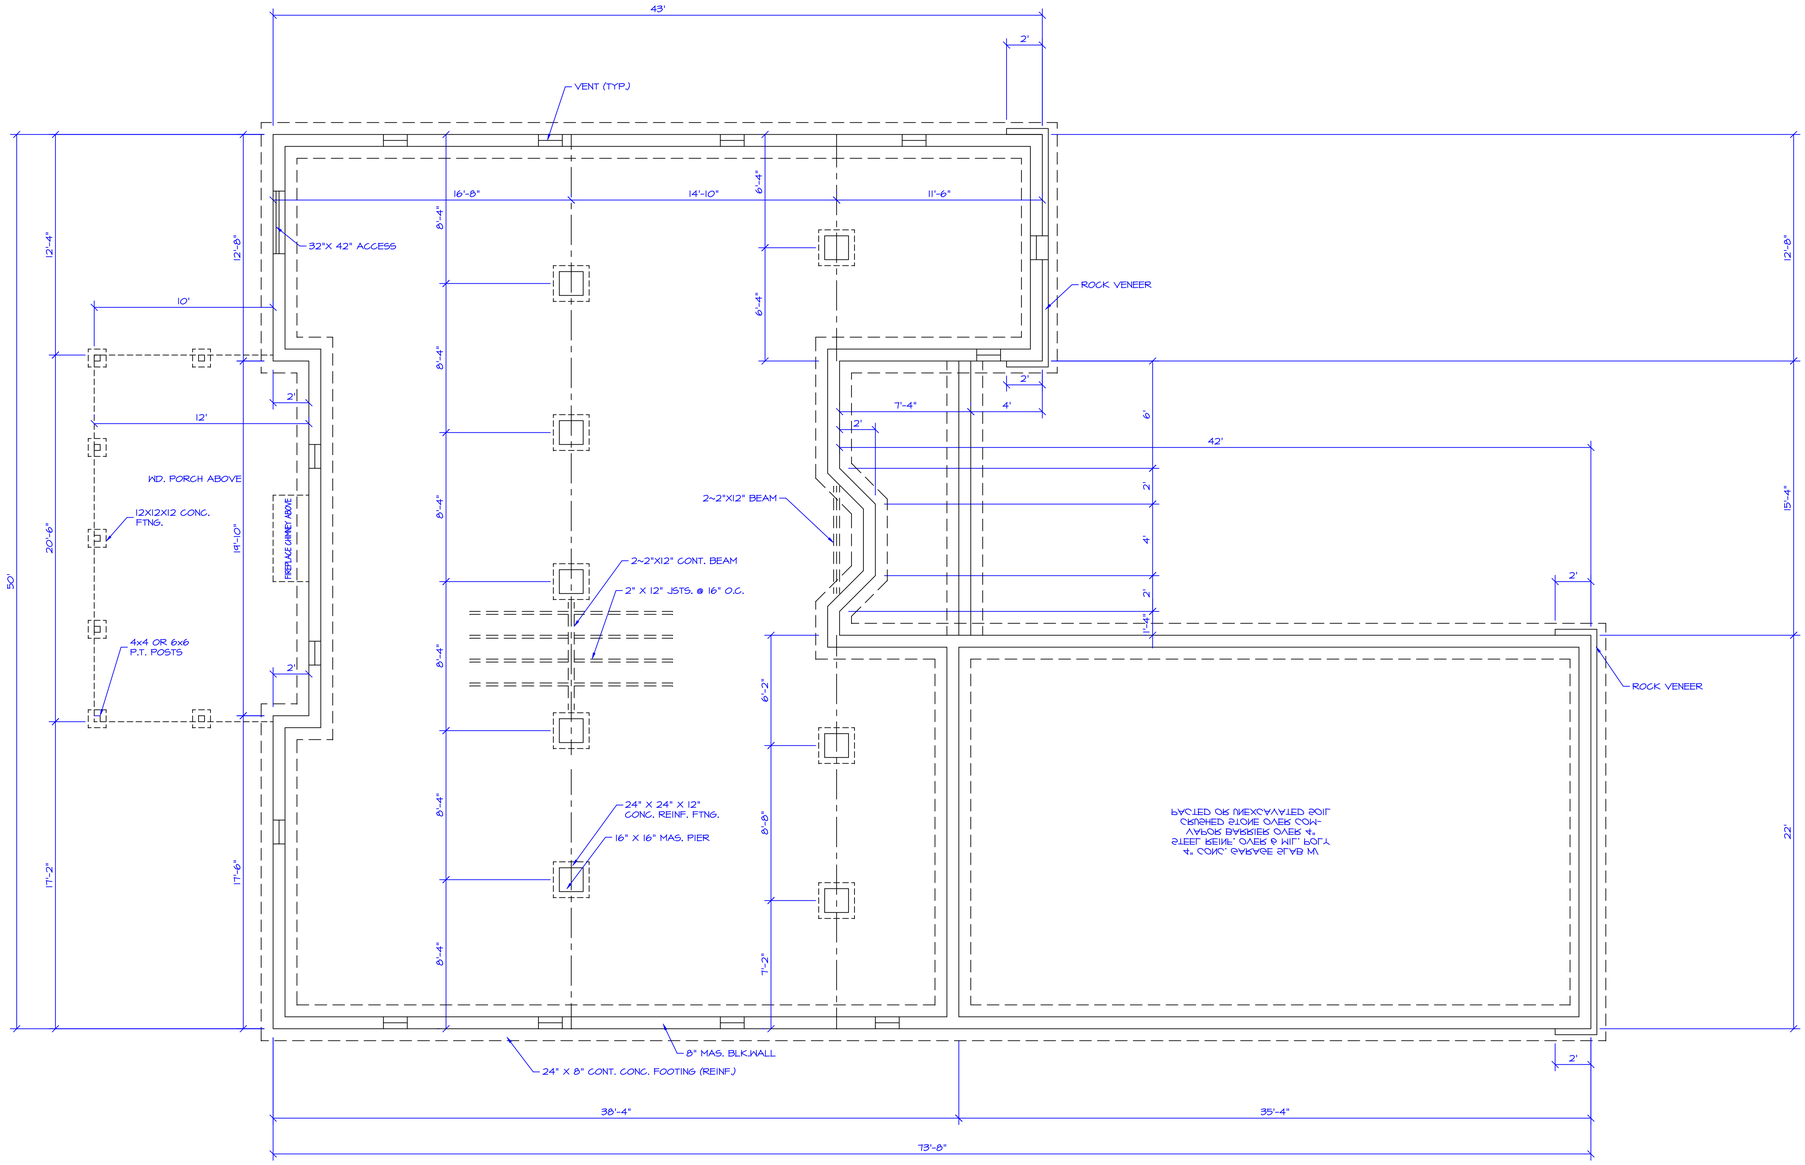

FOUNDATION PLAN

SCALE: 1/4"= 1'- 0"

DRAWN BY:
T.J.D.
6-22-2015

DRAFTING CONSULTANTS
541 COUNTY ROAD 130
ATHENS, TENNESSEE 37303
(423) 381-4671